app. by C.P.C. Feb 7/40 (5)
app. by Bd. of E. Feb 29/40 (59)

SEND NOTICE OF HEARING TO:
CARTER B. HARRIS
160 ~ 16 JAMAICA AVENUE,
JAMAICA, NEW YORK.

MAP OF PROPERTY
BELONGING TO THE
SOCIETY OF HILLSIDE HOSPITAL
3RD WARD ~ BOROUGH OF QUEENS ~ CITY OF NEW YORK
SCALE: 80 FT = 1 INCH

I HEREBY CERTIFY THAT, THE NAME OF THIS SUBDIVISION OF PROPERTY IS "MAP OF PROPERTY BELONGING TO SOCIETY OF HILLSIDE HOSPITAL", THAT THE SURVEY WAS COMPLETED ON JANUARY 17TH, 1940, THAT THE MAP WAS COMPLETED ON JANUARY 19TH, 1940 AND THAT THE LINES OF THE STREETS AND AVENUES SHOWN THEREON AGREE WITH THE LINES OF THE STREETS AND AVENUES SHOWN ON THE FINAL AND TENTATIVE MAPS OF THE CITY OF NEW YORK AND PROPOSED AMENDMENTS THERETO.

Carter B. Harris – CITY SURVEYOR
160 ~ 16 JAMAICA AVE., JAMAICA, N.Y.

OWNER: Society SOCIETY OF HILLSIDE HOSPITAL
25 BROAD STREET, NEW YORK, NEW YORK.

Pending F.S. 104
CP 356

APPROVED FOR FILING

Charles W. Powell
ENGINEER IN CHARGE, TOPOGRAPHICAL BUREAU, BOROUGH OF QUEENS.

J. S. Coughlin
CONSULTING ENGINEER.

George Harvey
PRESIDENT, BOROUGH OF QUEENS.

I, PHILLIP B. THURSTON, SECRETARY OF THE CITY PLANNING COMMISSION OF THE CITY OF NEW YORK, DO HEREBY CERTIFY THAT THIS MAP IS ONE OF FIVE SIMILAR MAPS RECOMMENDED FOR APPROVAL BY THE SAID CITY PLANNING COMMISSION ON THE 7TH DAY OF FEB. 1940 PURSUANT TO THE PROVISIONS OF SECTION 202 OF THE CHARTER.

DATED: NEW YORK March 6, 1940

Phillip B. Thurston a.p.q.
SECRETARY, CITY PLANNING COMMISSION

I, FRANCES LEHRICH, SECRETARY OF THE BOARD OF ESTIMATE OF THE CITY OF NEW YORK, DO HEREBY CERTIFY THAT THIS MAP IS ONE OF FIVE SIMILAR MAPS APPROVED BY THE SAID BOARD OF ESTIMATE ON THE 29TH DAY OF FEB. 1940 PURSUANT TO THE PROVISIONS OF SECTION 202 OF THE CHARTER.

DATED: NEW YORK March 9, 1940

Frances Lehrich a.p.q.
SECRETARY, BOARD OF ESTIMATE
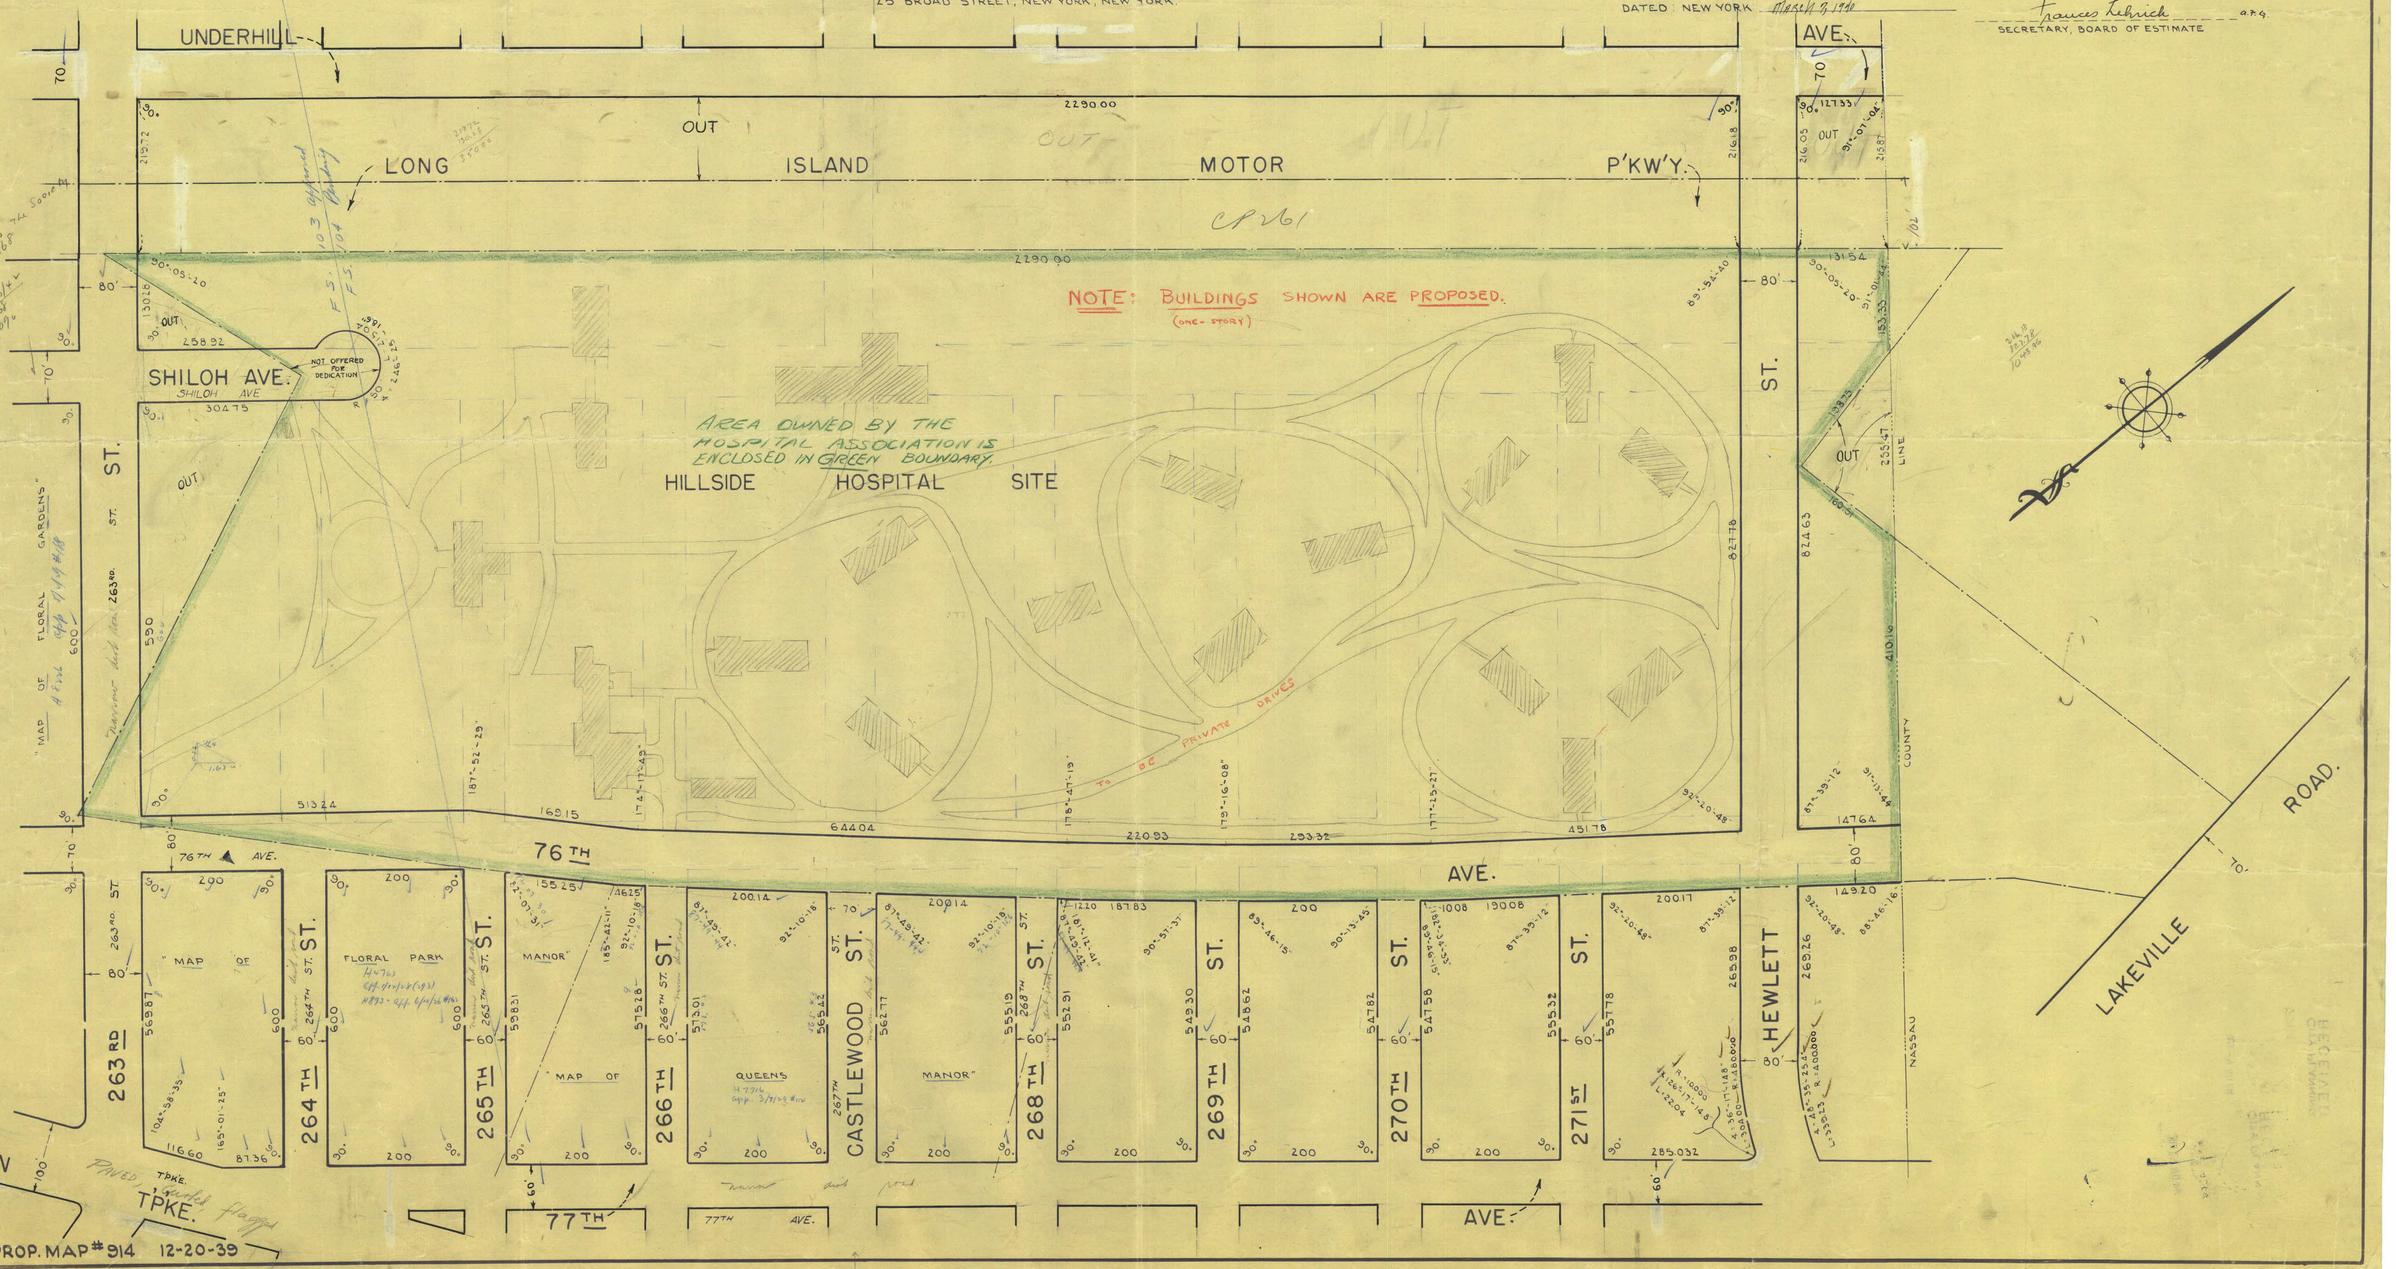
NOTE:
PROPERTY SHOWN WITHIN STREET LINES LOCATED WITHIN THE EXTERIOR BOUNDARIES OF THE SUBDIVIDED AREA IS HEREBY DEDICATED TO PUBLIC USE FOR STREET PURPOSES.